SKETCH PLAN SHOWING PROPOSED LOT 1, PLAN KAP_____, D.L. 104, O.D.Y.D.

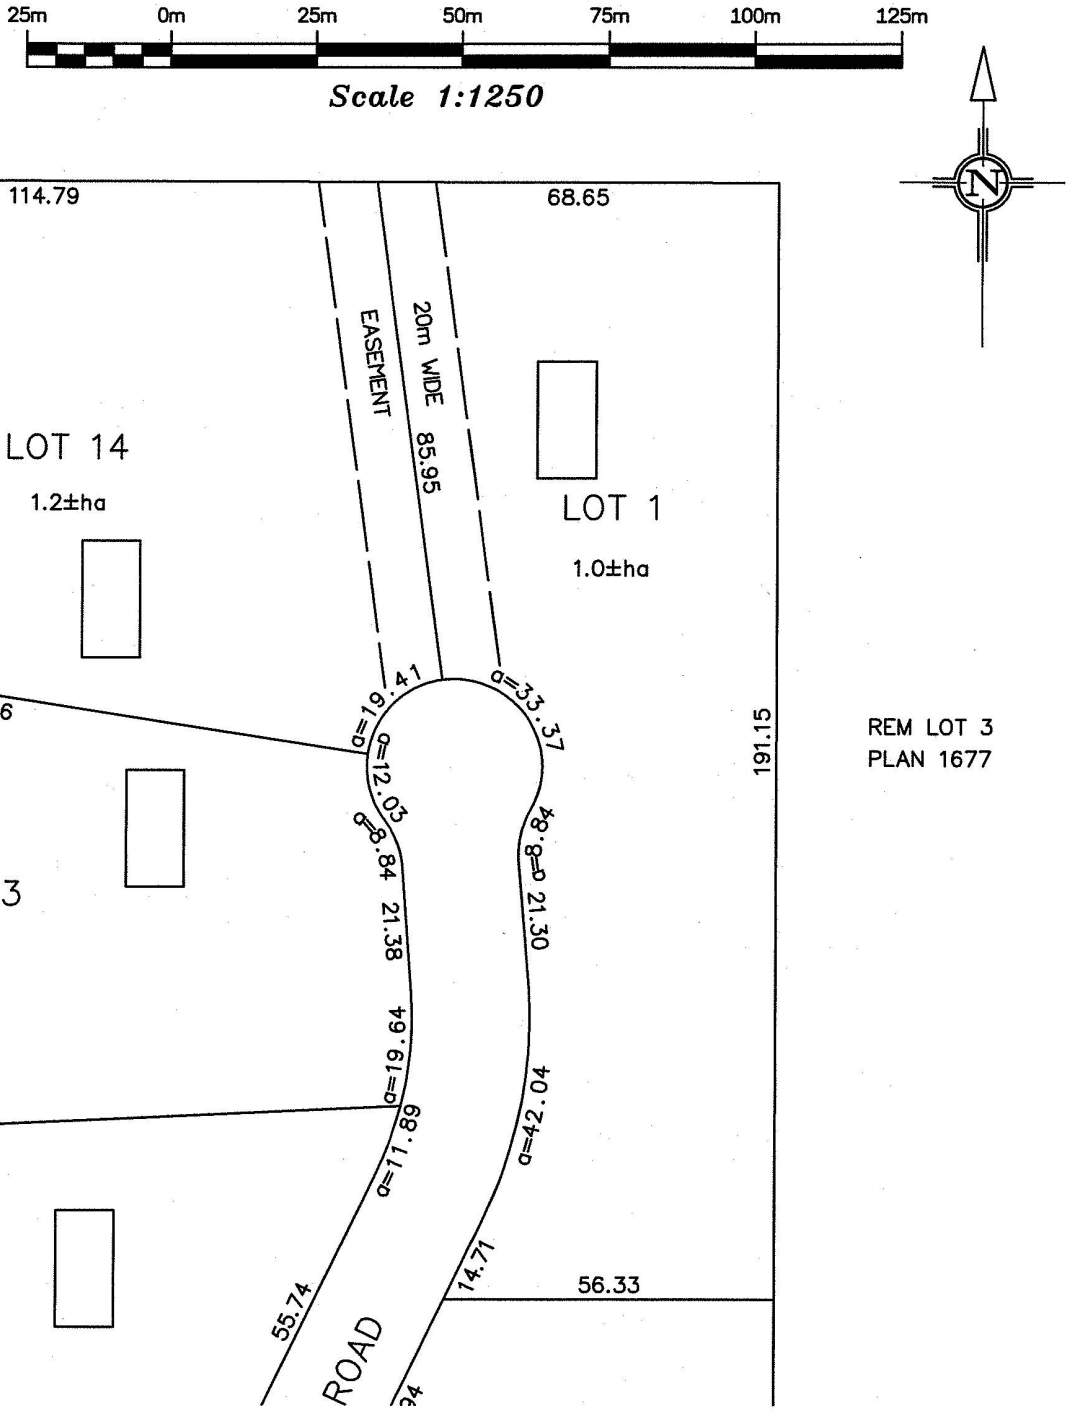

CAUTION:

A THOROUGH EVALUATION OF REQUIREMENTS WAS MADE DURING THE PREPARATION OF THIS SKETCH, BUT IT IS THE SOLE RESPONSIBILITY OF THE USER TO ENSURE FULL COMPLIANCE WITH ALL NECESSARY REGULATIONS.

ALL DIMENSIONS AND AREAS SHOWN HEREON ARE APPROXIMATE AND ARE SUBJECT TO LEGAL SURVEY.

THIS SKETCH MAY INCLUDE INFORMATION SUPPLIED BY THE CLIENT OR THE CLIENT'S AGENT.

© THIS DRAWING IS COPYRIGHTED TO RICHARD SHOESMITH, B.C.L.S., WHO RETAINS OWNERSHIP OF ALL INTELLECTUAL PROPERTY RIGHTS, AND MAY NOT RE REPRODUCED, TRANSMITTED OR DISTRIBUTED IN ANY FORM WITHOUT CONSENT.

18JAN07/RJS
4536 MARKETING-SP.DWG

PROFESSIONAL LAND SURVEYORS
SHOESMITH LAND SURVEYS
3011A-28th STREET
VERNON, B.C. V1T-4Z7
TELEPHONE: 545-7971
FILE: 4536 FB.: N/A