SKETCH PLAN OF PROPOSED SUBDIVISION OF PART LOT 3, PLAN 1677, DL 104, ODYD.

50m 0m 50m 100m 150m 200m 250m

Scale 1:2500

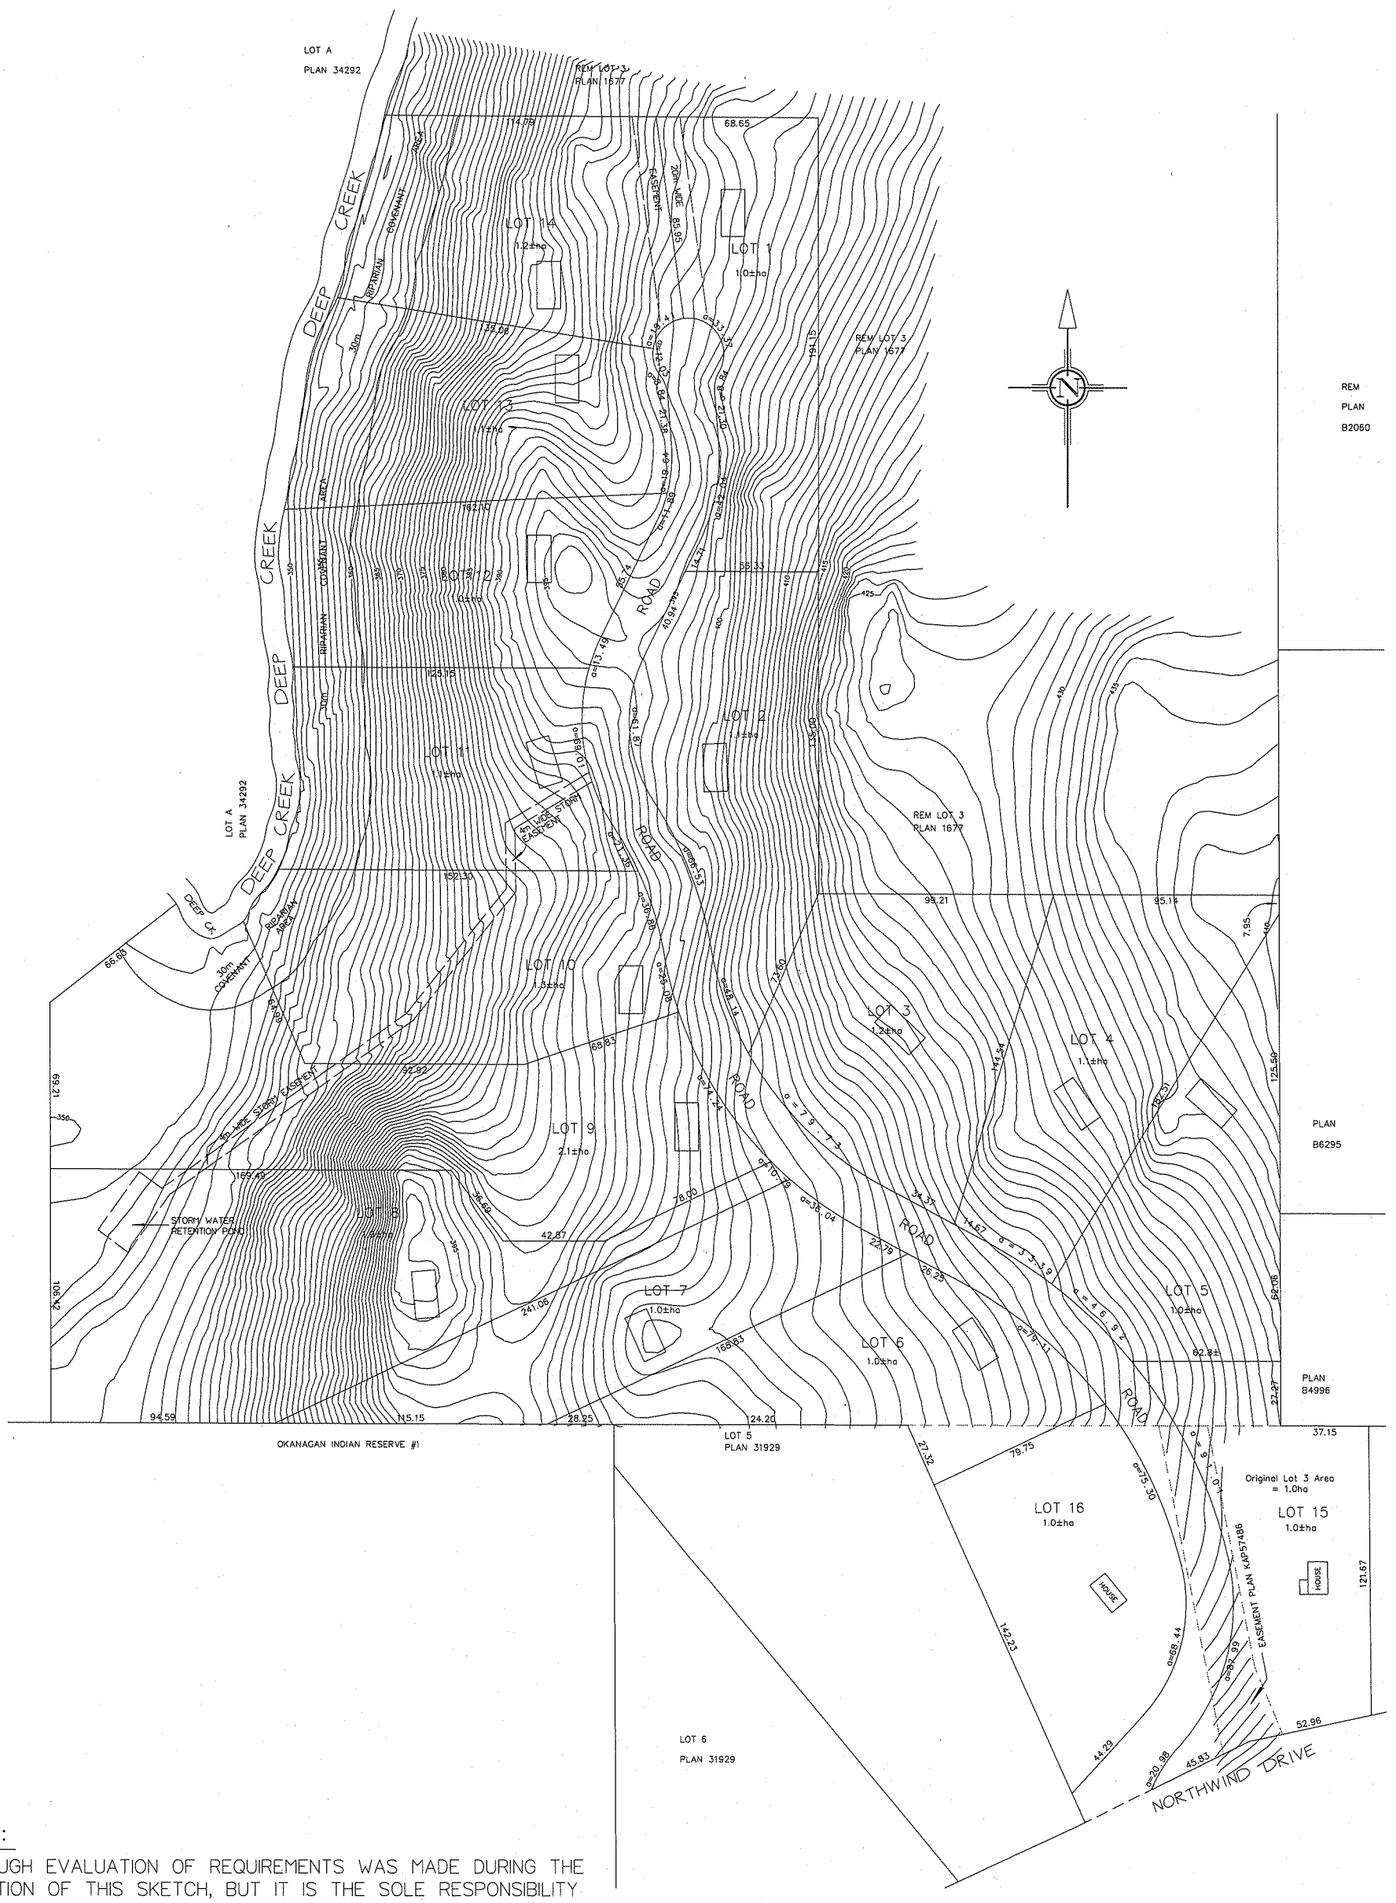

CAUTION:

A THOROUGH EVALUATION OF REQUIREMENTS WAS MADE DURING THE PREPARATION OF THIS SKETCH, BUT IT IS THE SOLE RESPONSIBILITY OF THE USER TO ENSURE FULL COMPLIANCE WITH ALL NECESSARY REGULATIONS.

ALL DIMENSIONS AND AREAS SHOWN HEREON ARE APPROXIMATE AND ARE SUBJECT TO LEGAL SURVEY.

THIS SKETCH MAY INCLUDE INFORMATION SUPPLIED BY THE CLIENT OR THE CLIENT'S AGENT.

© THIS DRAWING IS COPYRIGHTED TO RICHARD SHOESMITH, B.C.L.S., WHO RETAINS OWNERSHIP OF ALL INTELLECTUAL PROPERTY RIGHTS, AND MAY NOT RE REPRODUCED, TRANSMITTED OR DISTRIBUTED IN ANY FORM WITHOUT CONSENT.

18JAN07/RJS
4536SITE.DWG

PROFESSIONAL LAND SURVEYORS
SHOESMITH LAND SURVEYS
3011A-28th STREET
VERNON, B.C. V1T-4Z7
TELEPHONE: 545-7971
FILE: 4536 FB.: n/a